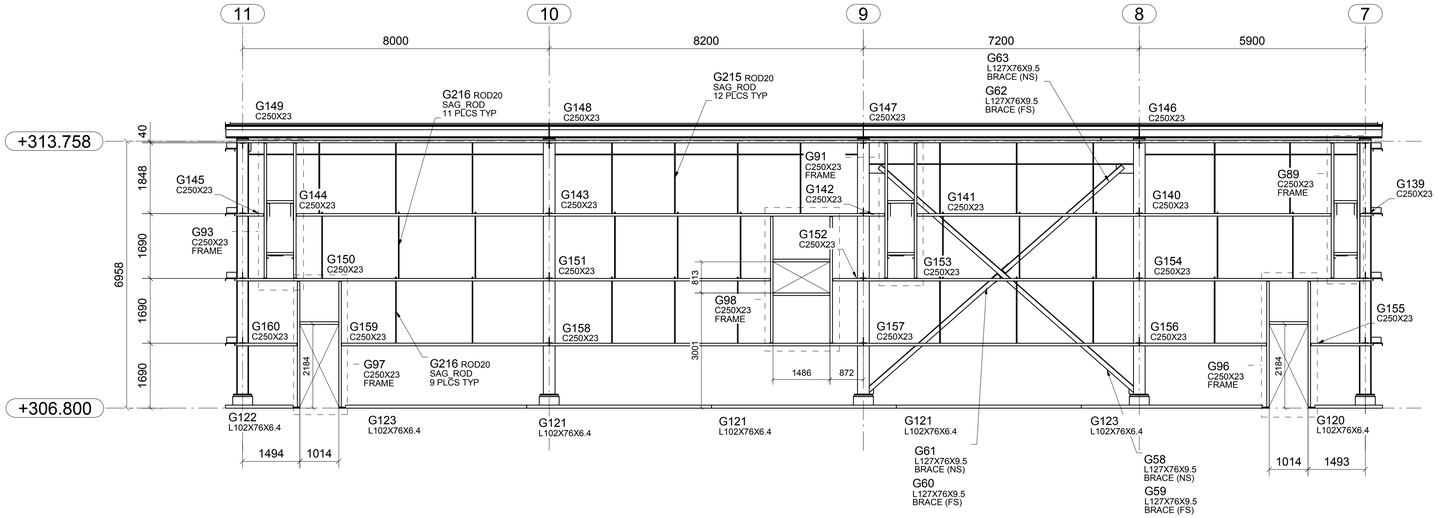

ELEVATION AT GL A3

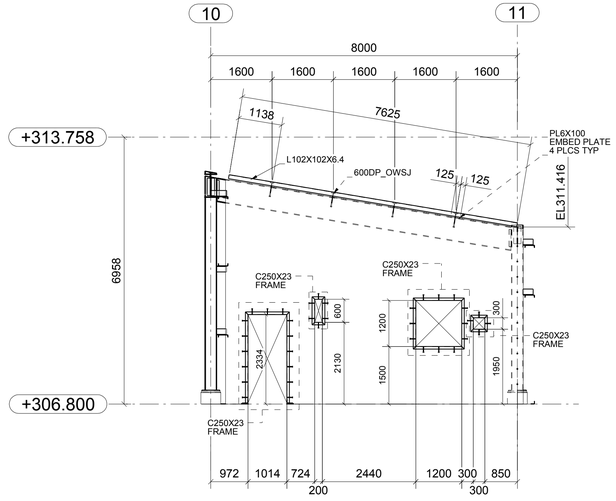

PARTIAL ELEVATION ALONG GL A

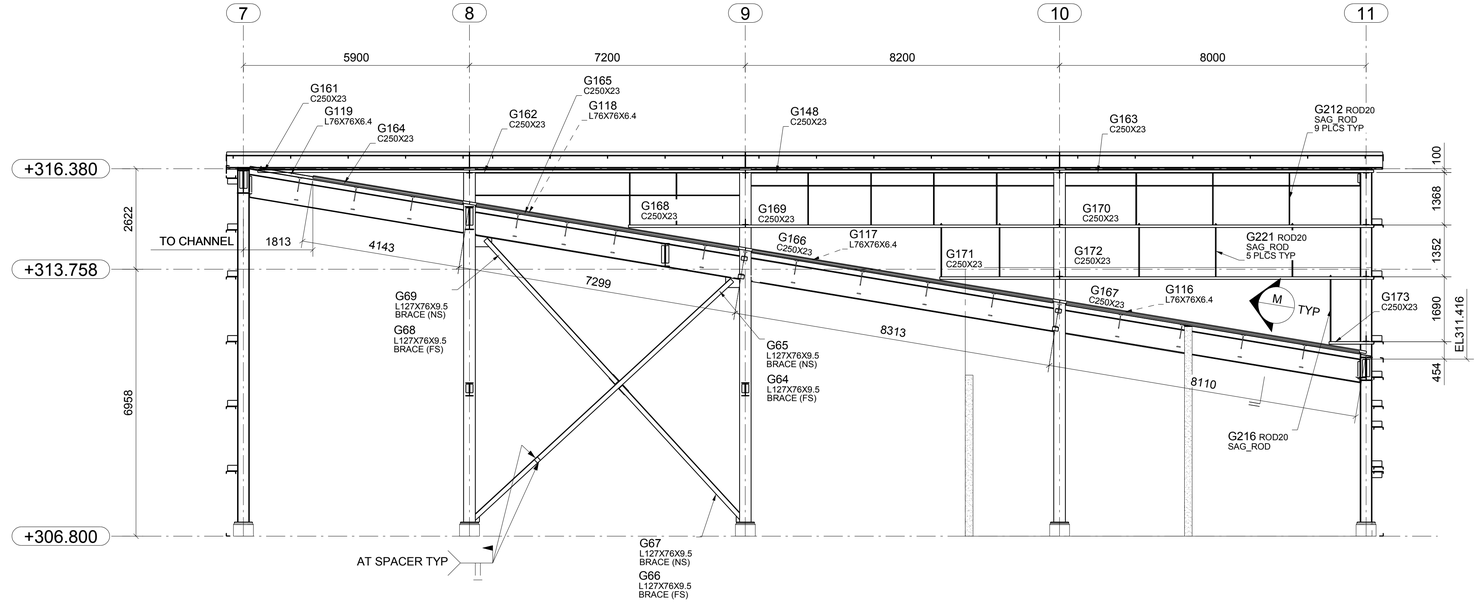

ELEVATION ALONG GL A1

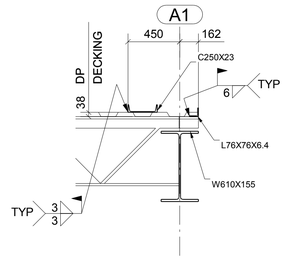

SECTION M